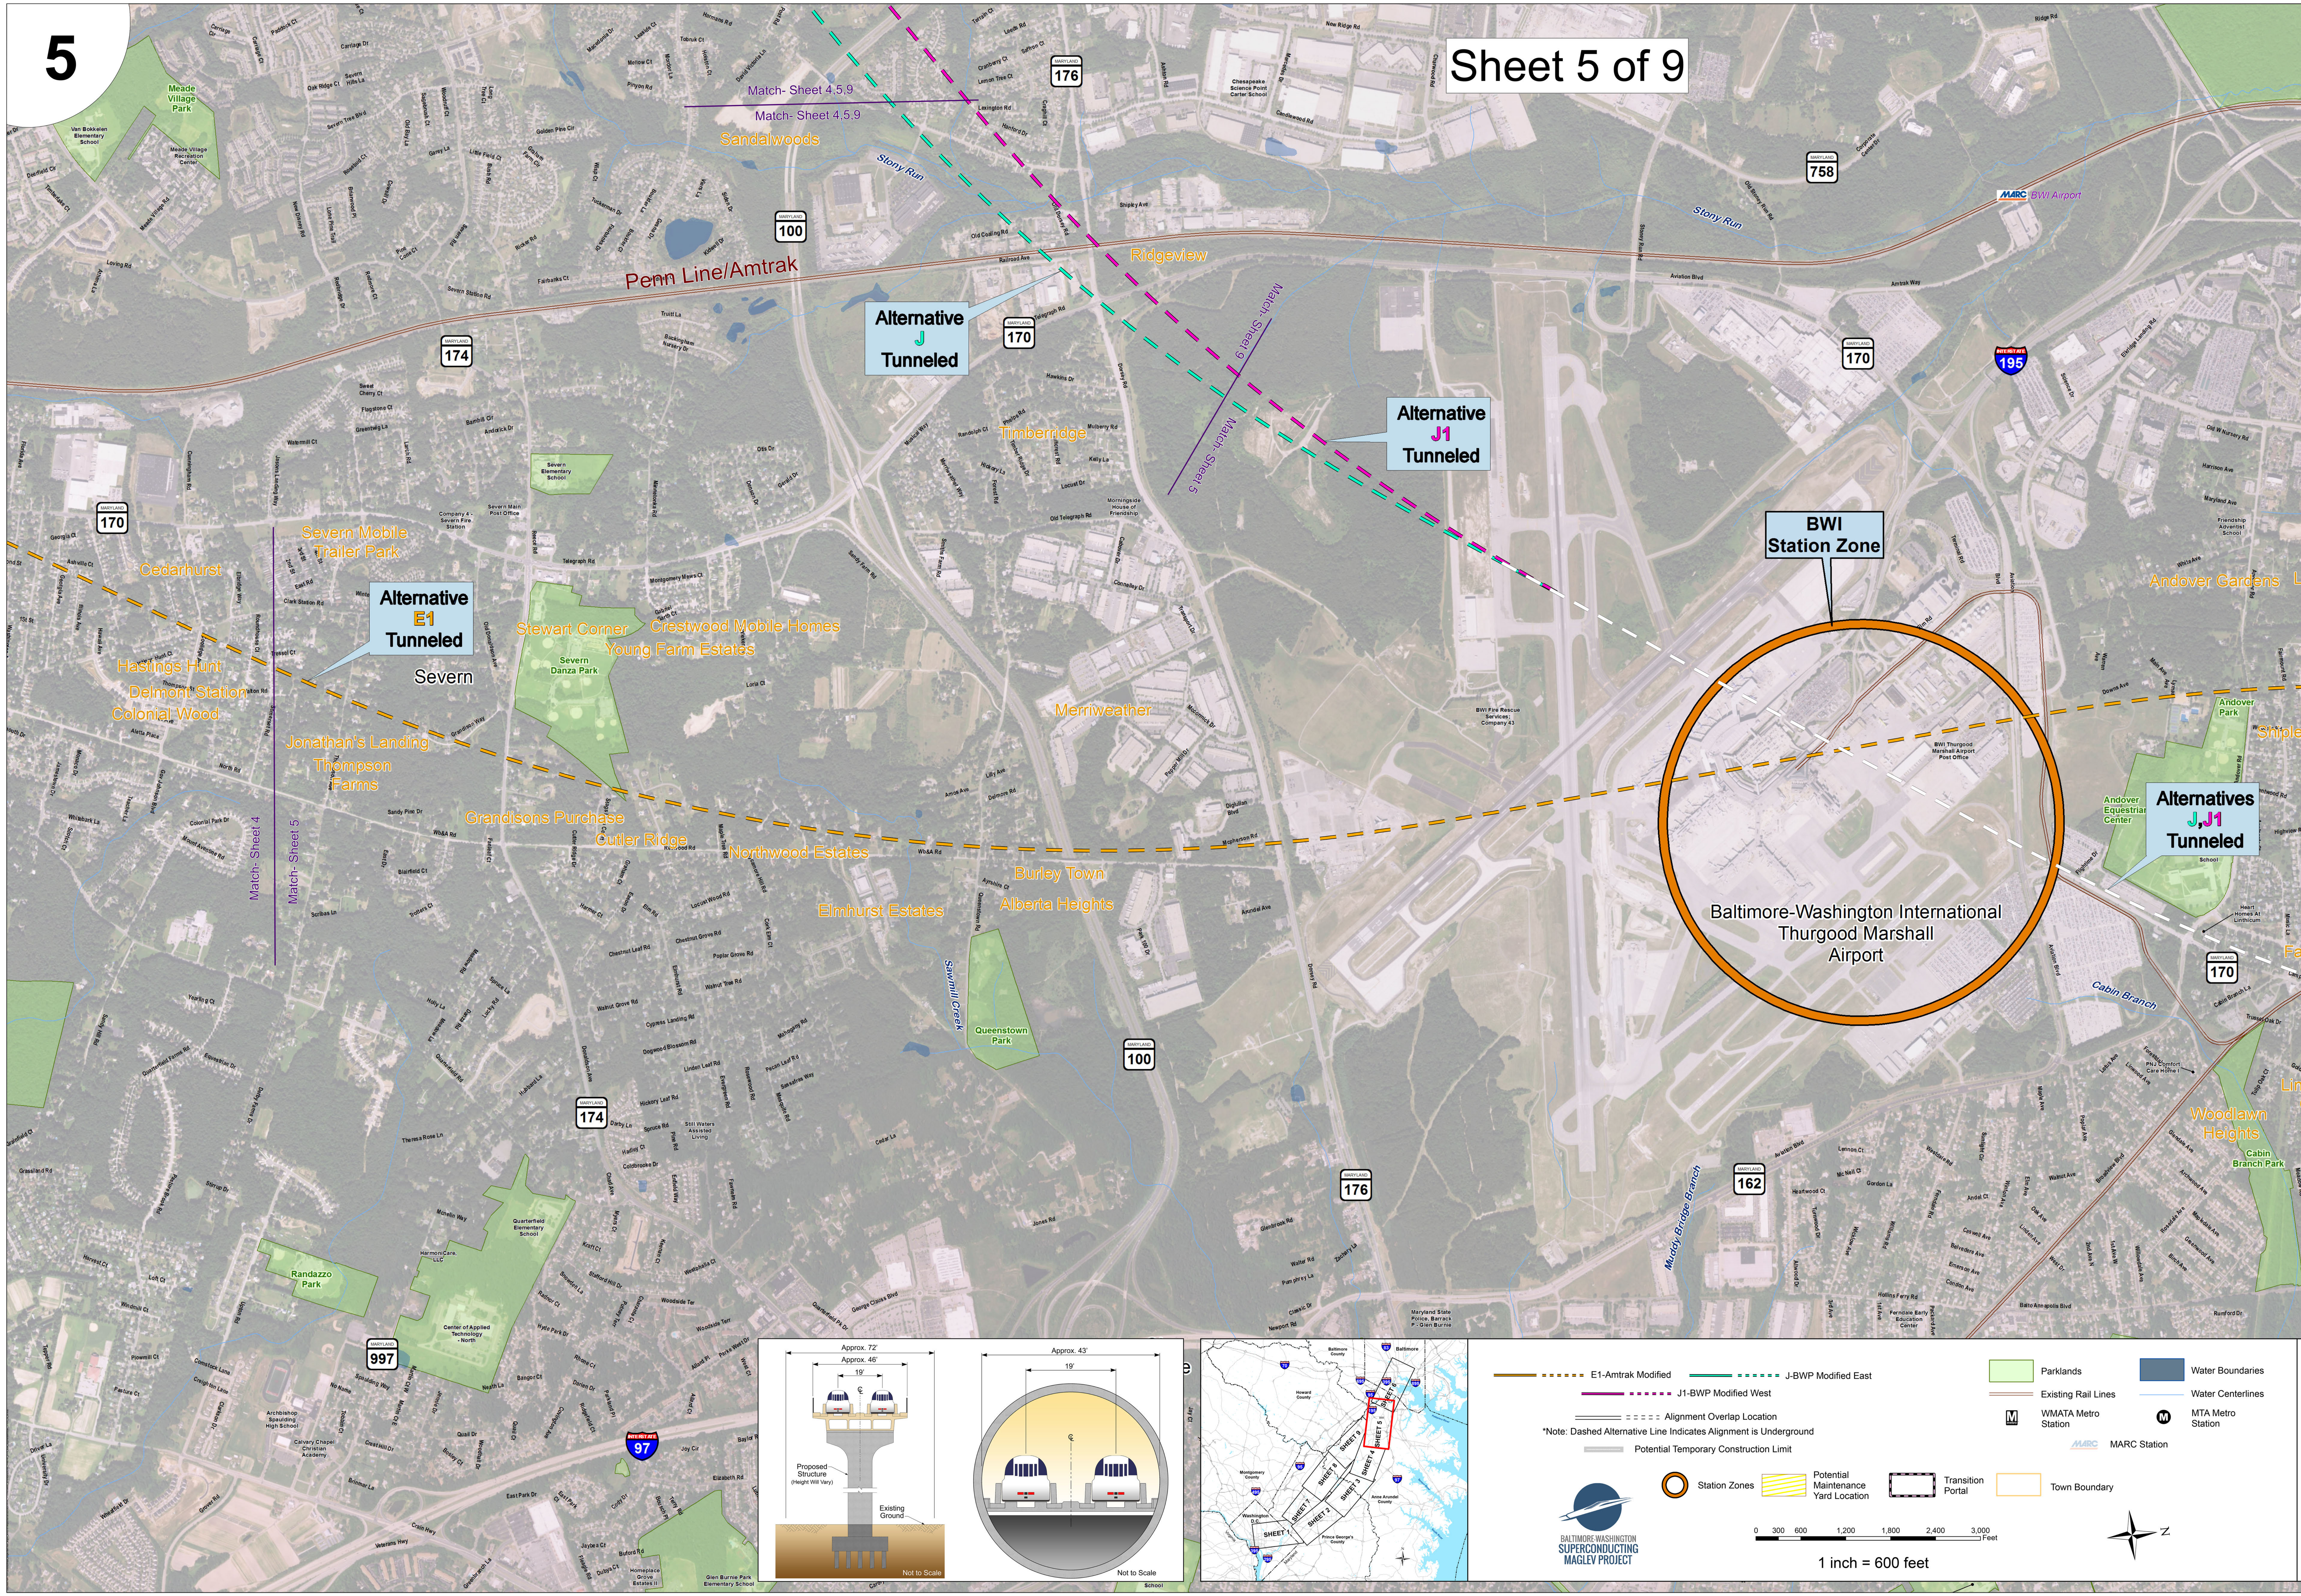


# BALTIMORE-WASHINGTON SCMAGLEV PROJECT

## Alternative Alignments and Station Zones
## October, 2017

Sheet 5 of 9

Important Note: Station zones (general areas where a station may be located) and alternative alignments are approximate and are subject to change during the NEPA process based on: additional environmental analysis by the NEPA team; preliminary engineering by the project sponsor, Baltimore Washington Rapid Rail; input from government agencies; and public input.